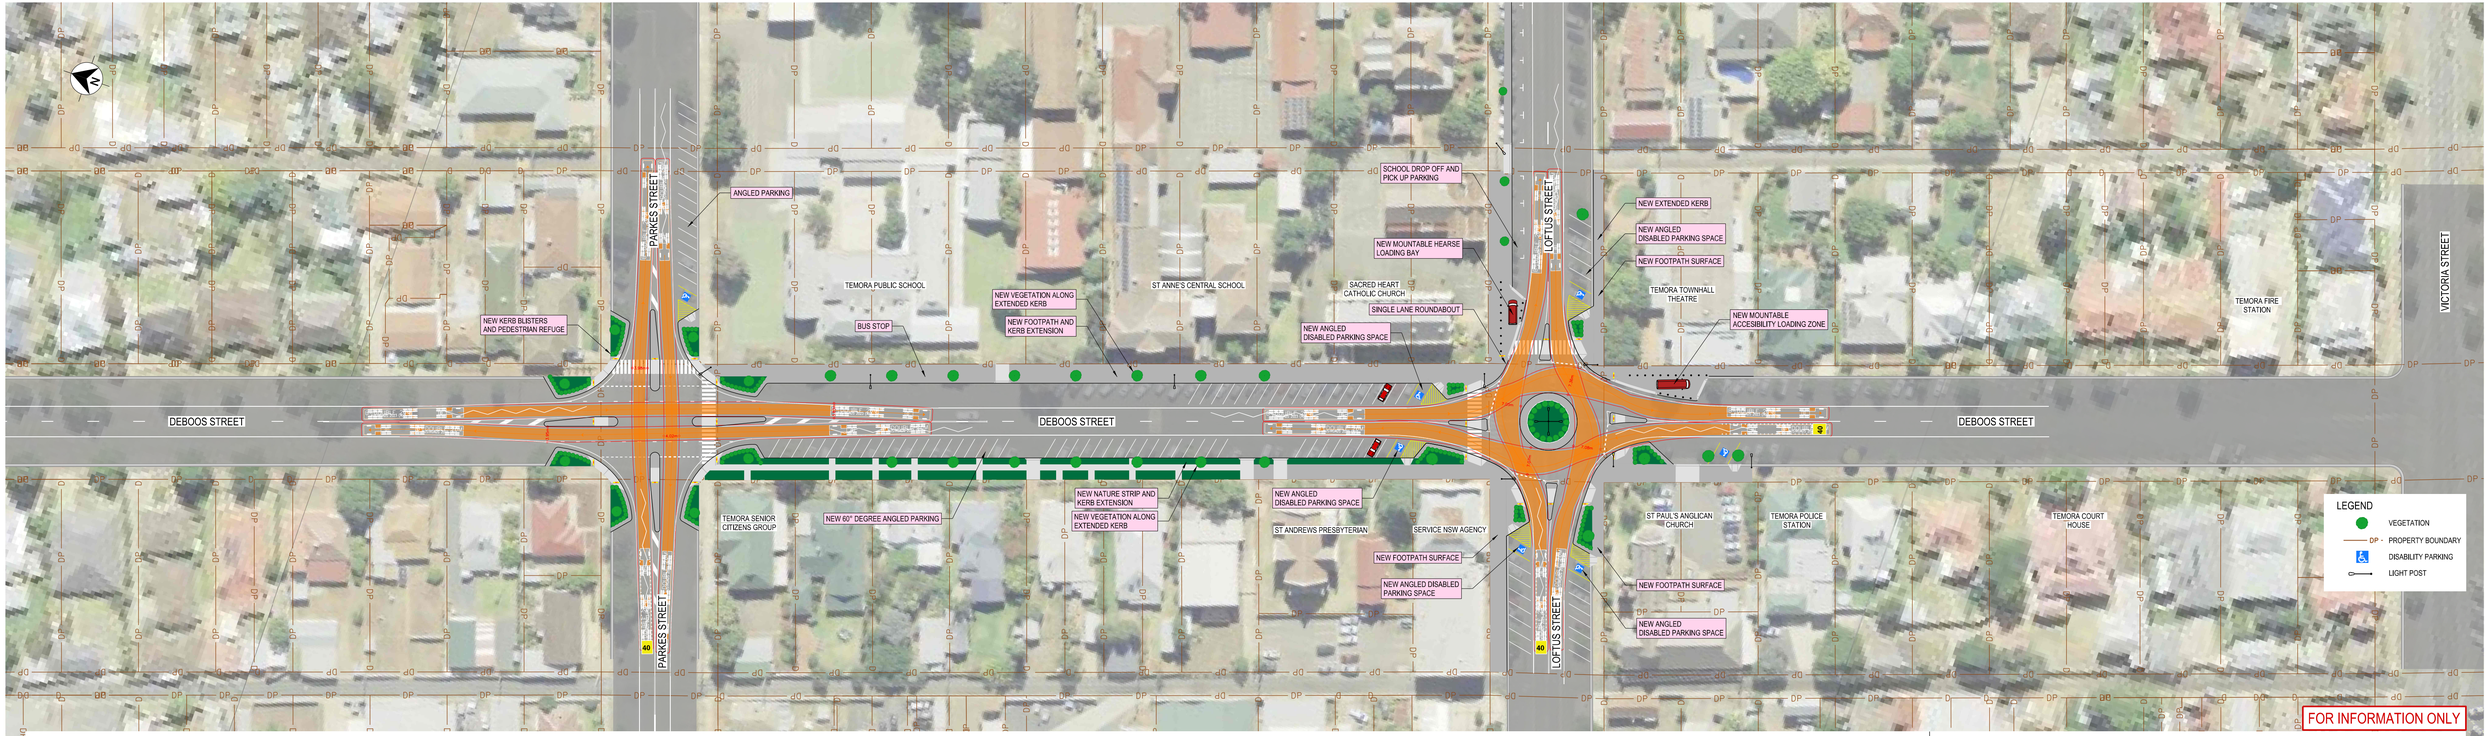

RIGORE
ENGINEERING SERVICES

SCALE
0 10 20 30
SCALE 1:600m

DEBOOS STREET STRATEGIC PLANNING - OPTION 2.3

ANGLE PARKING AND ROUNDABOUT